

Table of Contents	1
Addendum 1 Letter	2
Addendum 1 Plans	3



State of Vermont
Contract Administration
Barre City Place
219 North Main Street, Suite 105
Barre VT 05641
<http://vtrans.vermont.gov>

Agency of Transportation
Finance & Administration
[phone] 802-622-1285
[ttd] 800-253-0191

October 5, 2026

Co3285 – Chester REGM2345 & Chester REGM2346

ADDENDUM #1

Bidders:

Changes have been made to the documents located on the Bid Opportunity website as noted below:

REVISED: Plan Sheet 50.


ADDED: None.

DELETED: None.


VTrans Mission and Vision

Through excellent customer service, provide for the safe and efficient movement of people and goods.
A safe, reliable, and multimodal transportation system that grows the economy, is affordable to use and operate, and serves vulnerable populations.




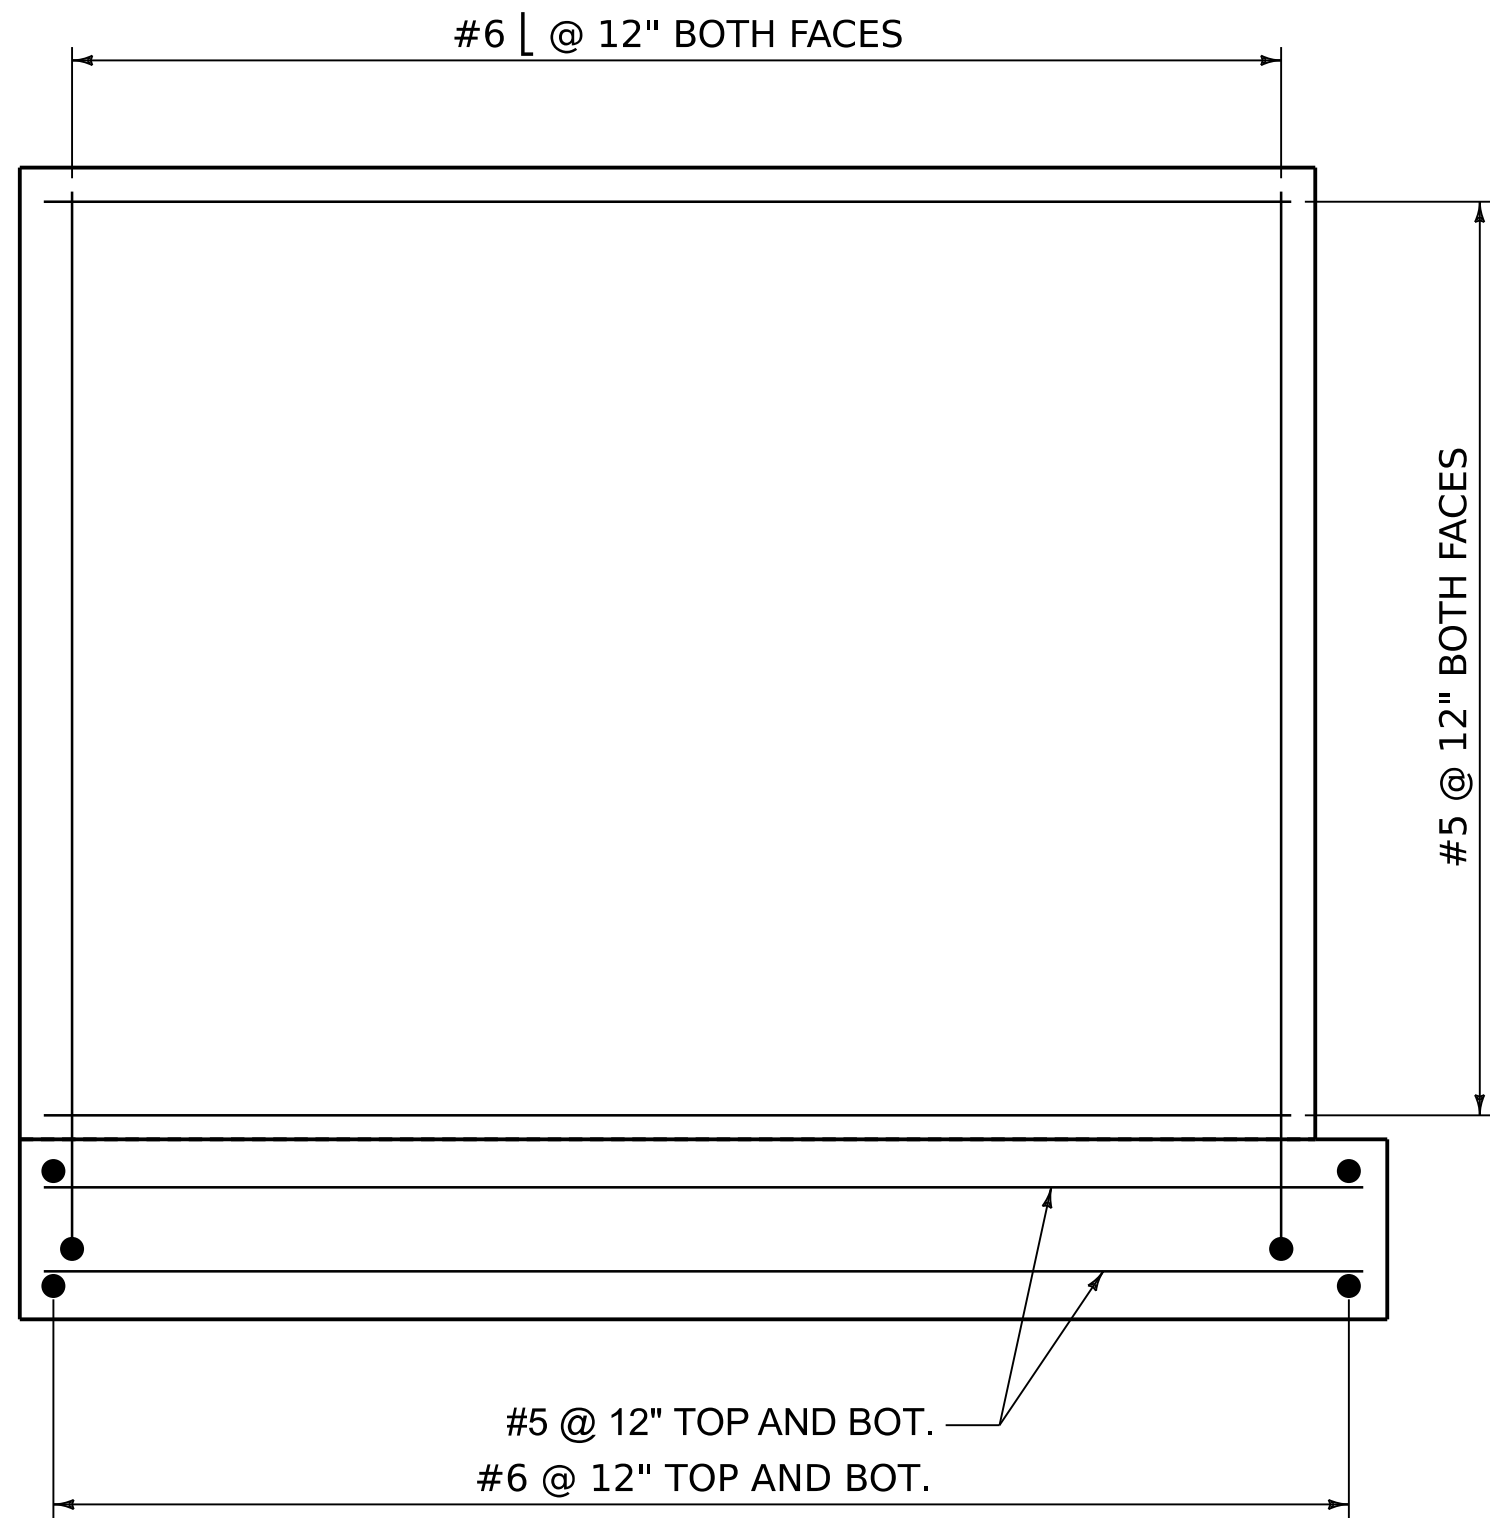


PRECAST CONCRETE WINGWALL
 ELEVATION - REINFORCEMENT
 SCALE: $\frac{3}{4}$ " = 1'-0"

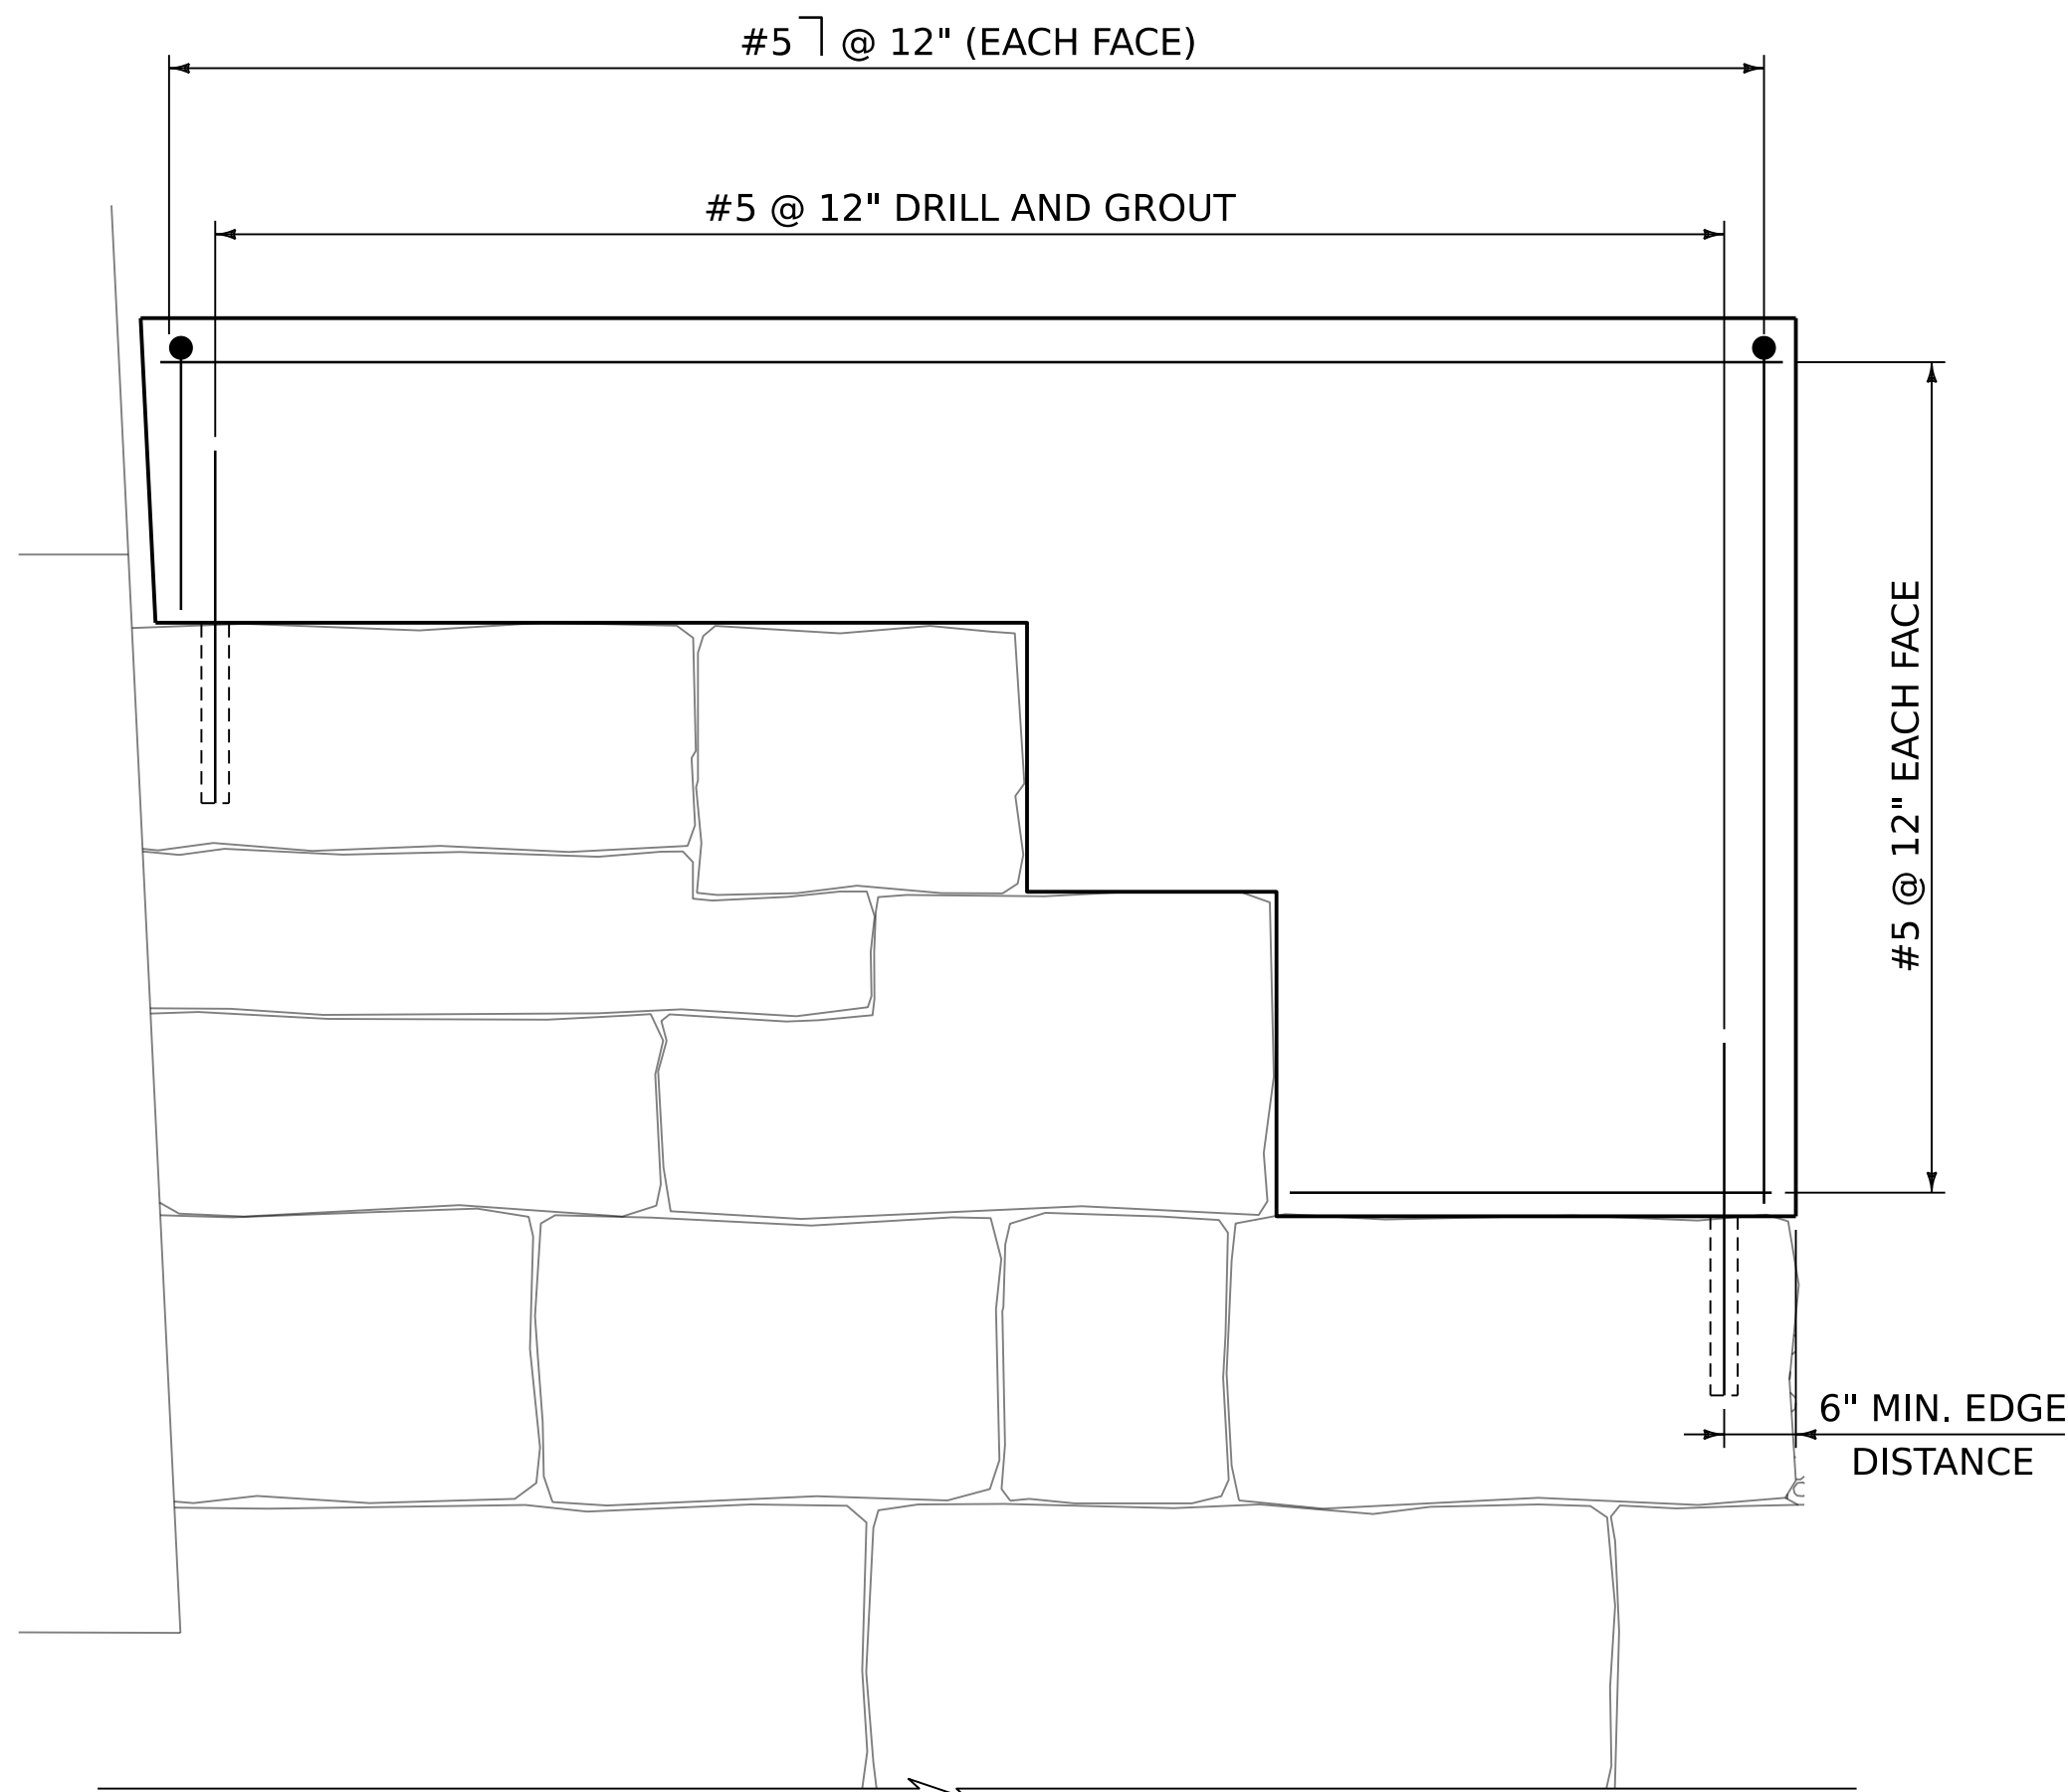

CAST-IN-PLACE CONCRETE WINGWALL
 ELEVATION - REINFORCEMENT
 SCALE: $\frac{3}{4}$ " = 1'-0"

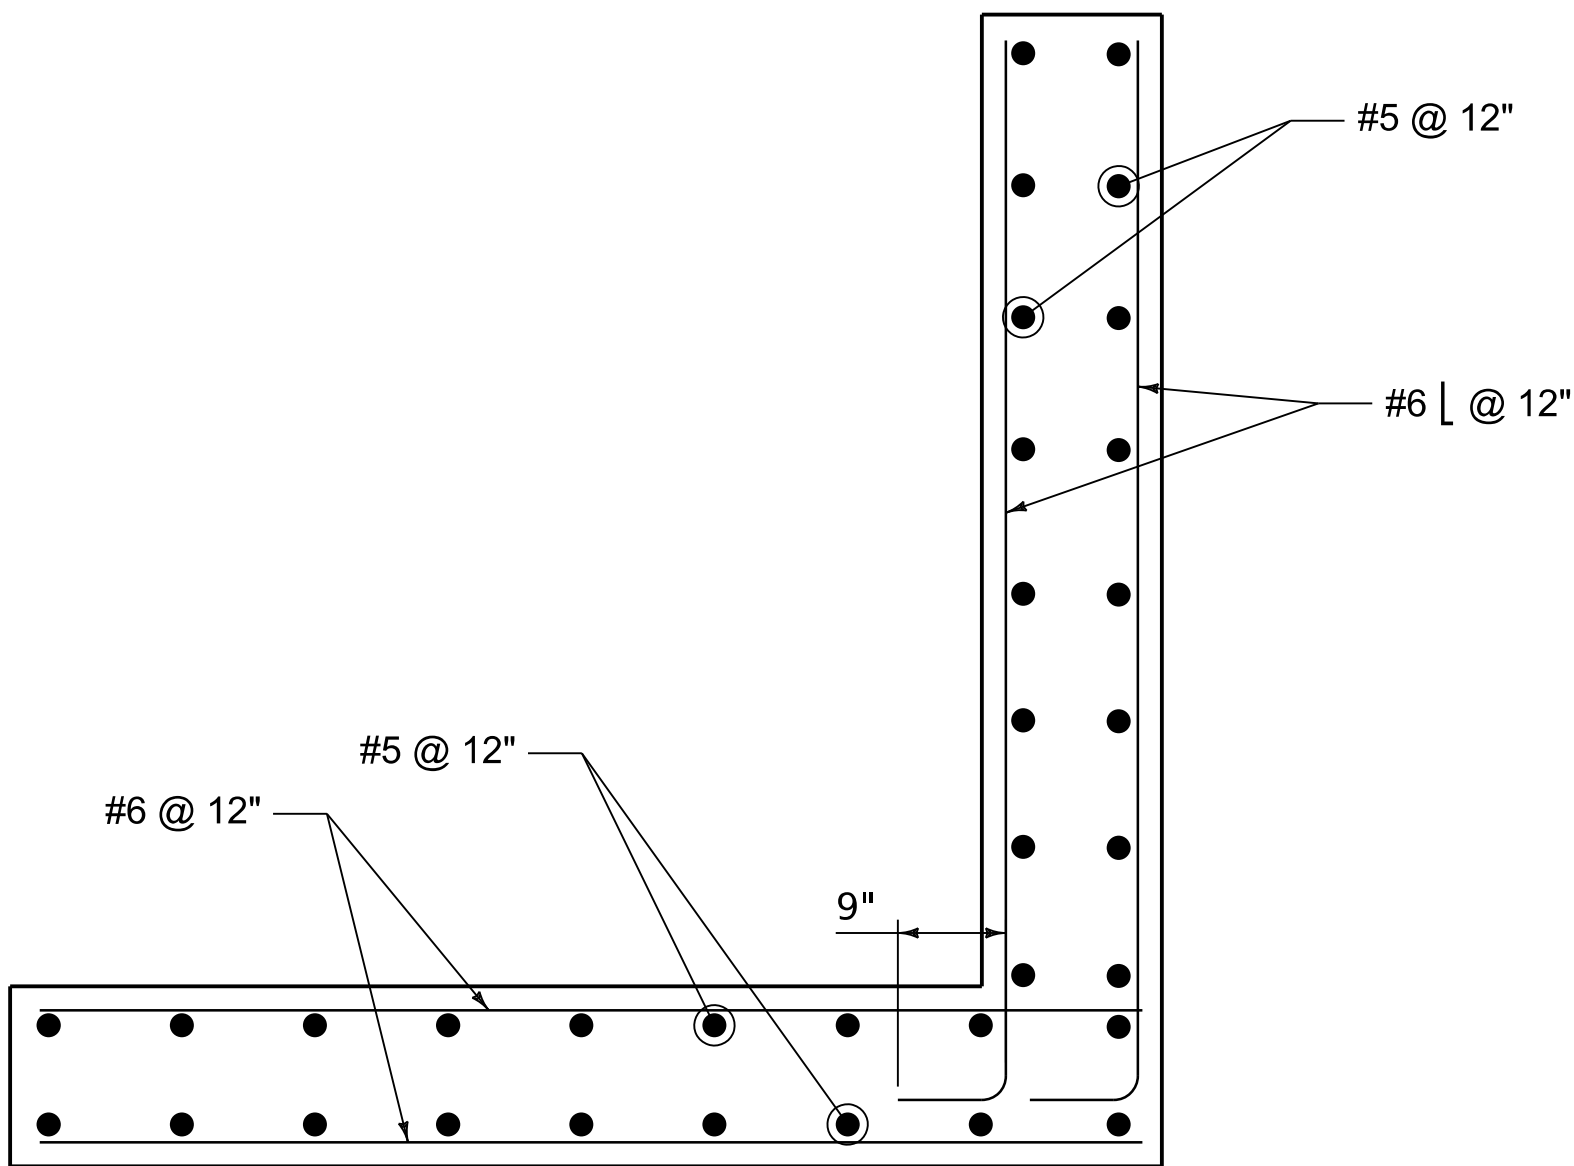

PRECAST CONCRETE WINGWALL
 SECTION - REINFORCEMENT
 SCALE: $\frac{3}{4}$ " = 1'-0"

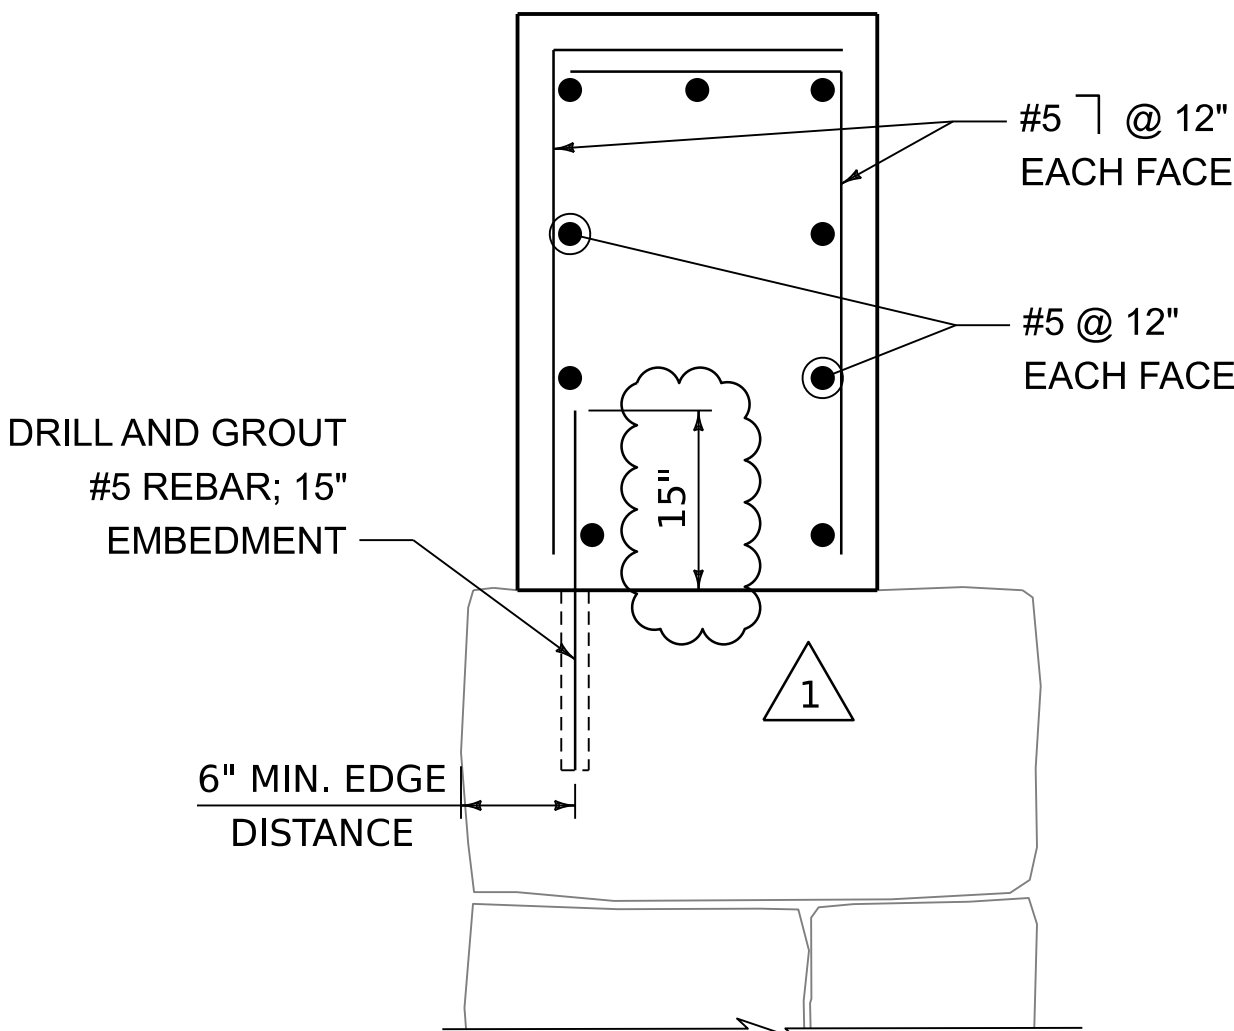

CAST-IN-PLACE CONCRETE WINGWALL
 SECTION - REINFORCEMENT
 SCALE: $\frac{3}{4}$ " = 1'-0"

ADDENDUM	REVISION	PLOT DATE	DESCRIPTION	BY
1	1	10/2/2026	ADD PROJECTION LENGTH	DRB

Jacobs

PROJECT NAME:	CHESTER	PLOT DATE:	2-OCT-2026
PROJECT NUMBER:	REGM2346	DRAWN BY:	D. BILODEAU
FILE NAME:	z23g760ww02.dgn	CHECKED BY:	J. WILSON
PROJECT LEADER:	J. WILSON	WINGWALL EXTENSION REINFORCING	SHEET 50 OF 64
DESIGNED BY:	A. WALL		