

Table of Contents	1
23b756 Addendum 1 Letter	2
23b756 Addendum 1 Plan Sheet	3



State of Vermont
Contract Administration
Barre City Place
219 North Main Street, Suite 105
Barre VT 05641
<http://vtrans.vermont.gov>

Agency of Transportation
Finance & Administration
[phone] 802-622-1285
[ttd] 800-253-0191

October 26, 2026

Co3289 – Mt. Holly ER P23-1(334)

ADDENDUM #1

Bidders:

Changes have been made to the documents located on the Bid Opportunity website as noted below:

REVISED: Plan Sheet 3.


ADDED:

DELETED:

VTrans Mission and Vision


Through excellent customer service, provide for the safe and efficient movement of people and goods.
A safe, reliable, and multimodal transportation system that grows the economy, is affordable to use and operate, and serves vulnerable populations.



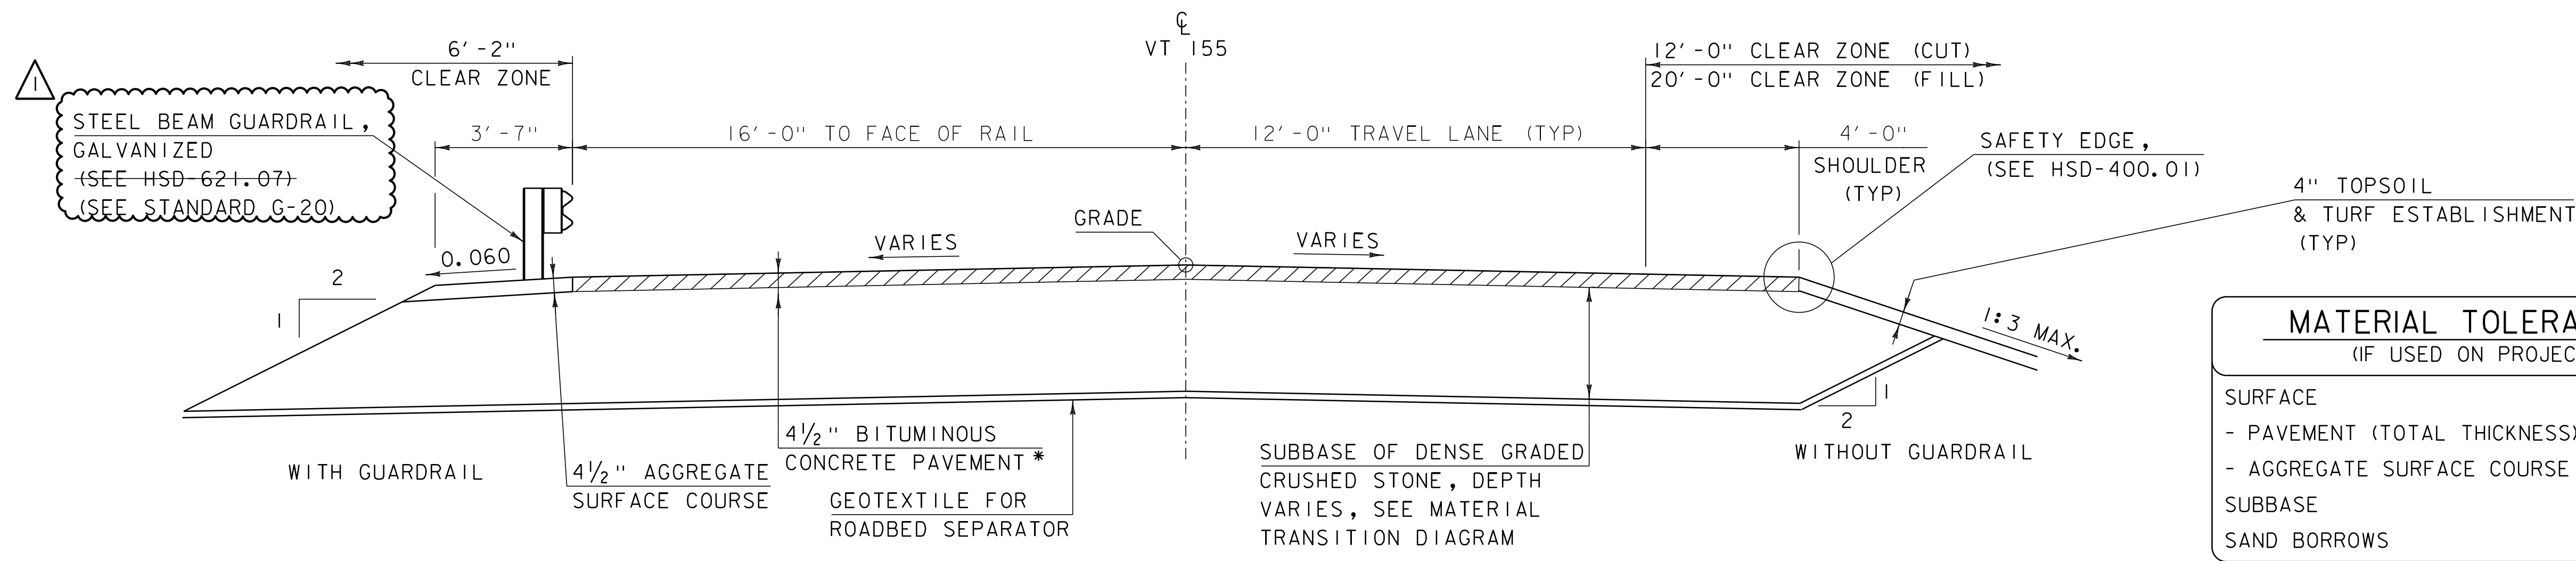


* 1 LIFT - 1 1/2" BCP TYPE IVS OVER
1 LIFT - 3" BCP TYPE IIS

VT 155 TYPICAL SECTION
SCALE 3/8" = 1'-0"

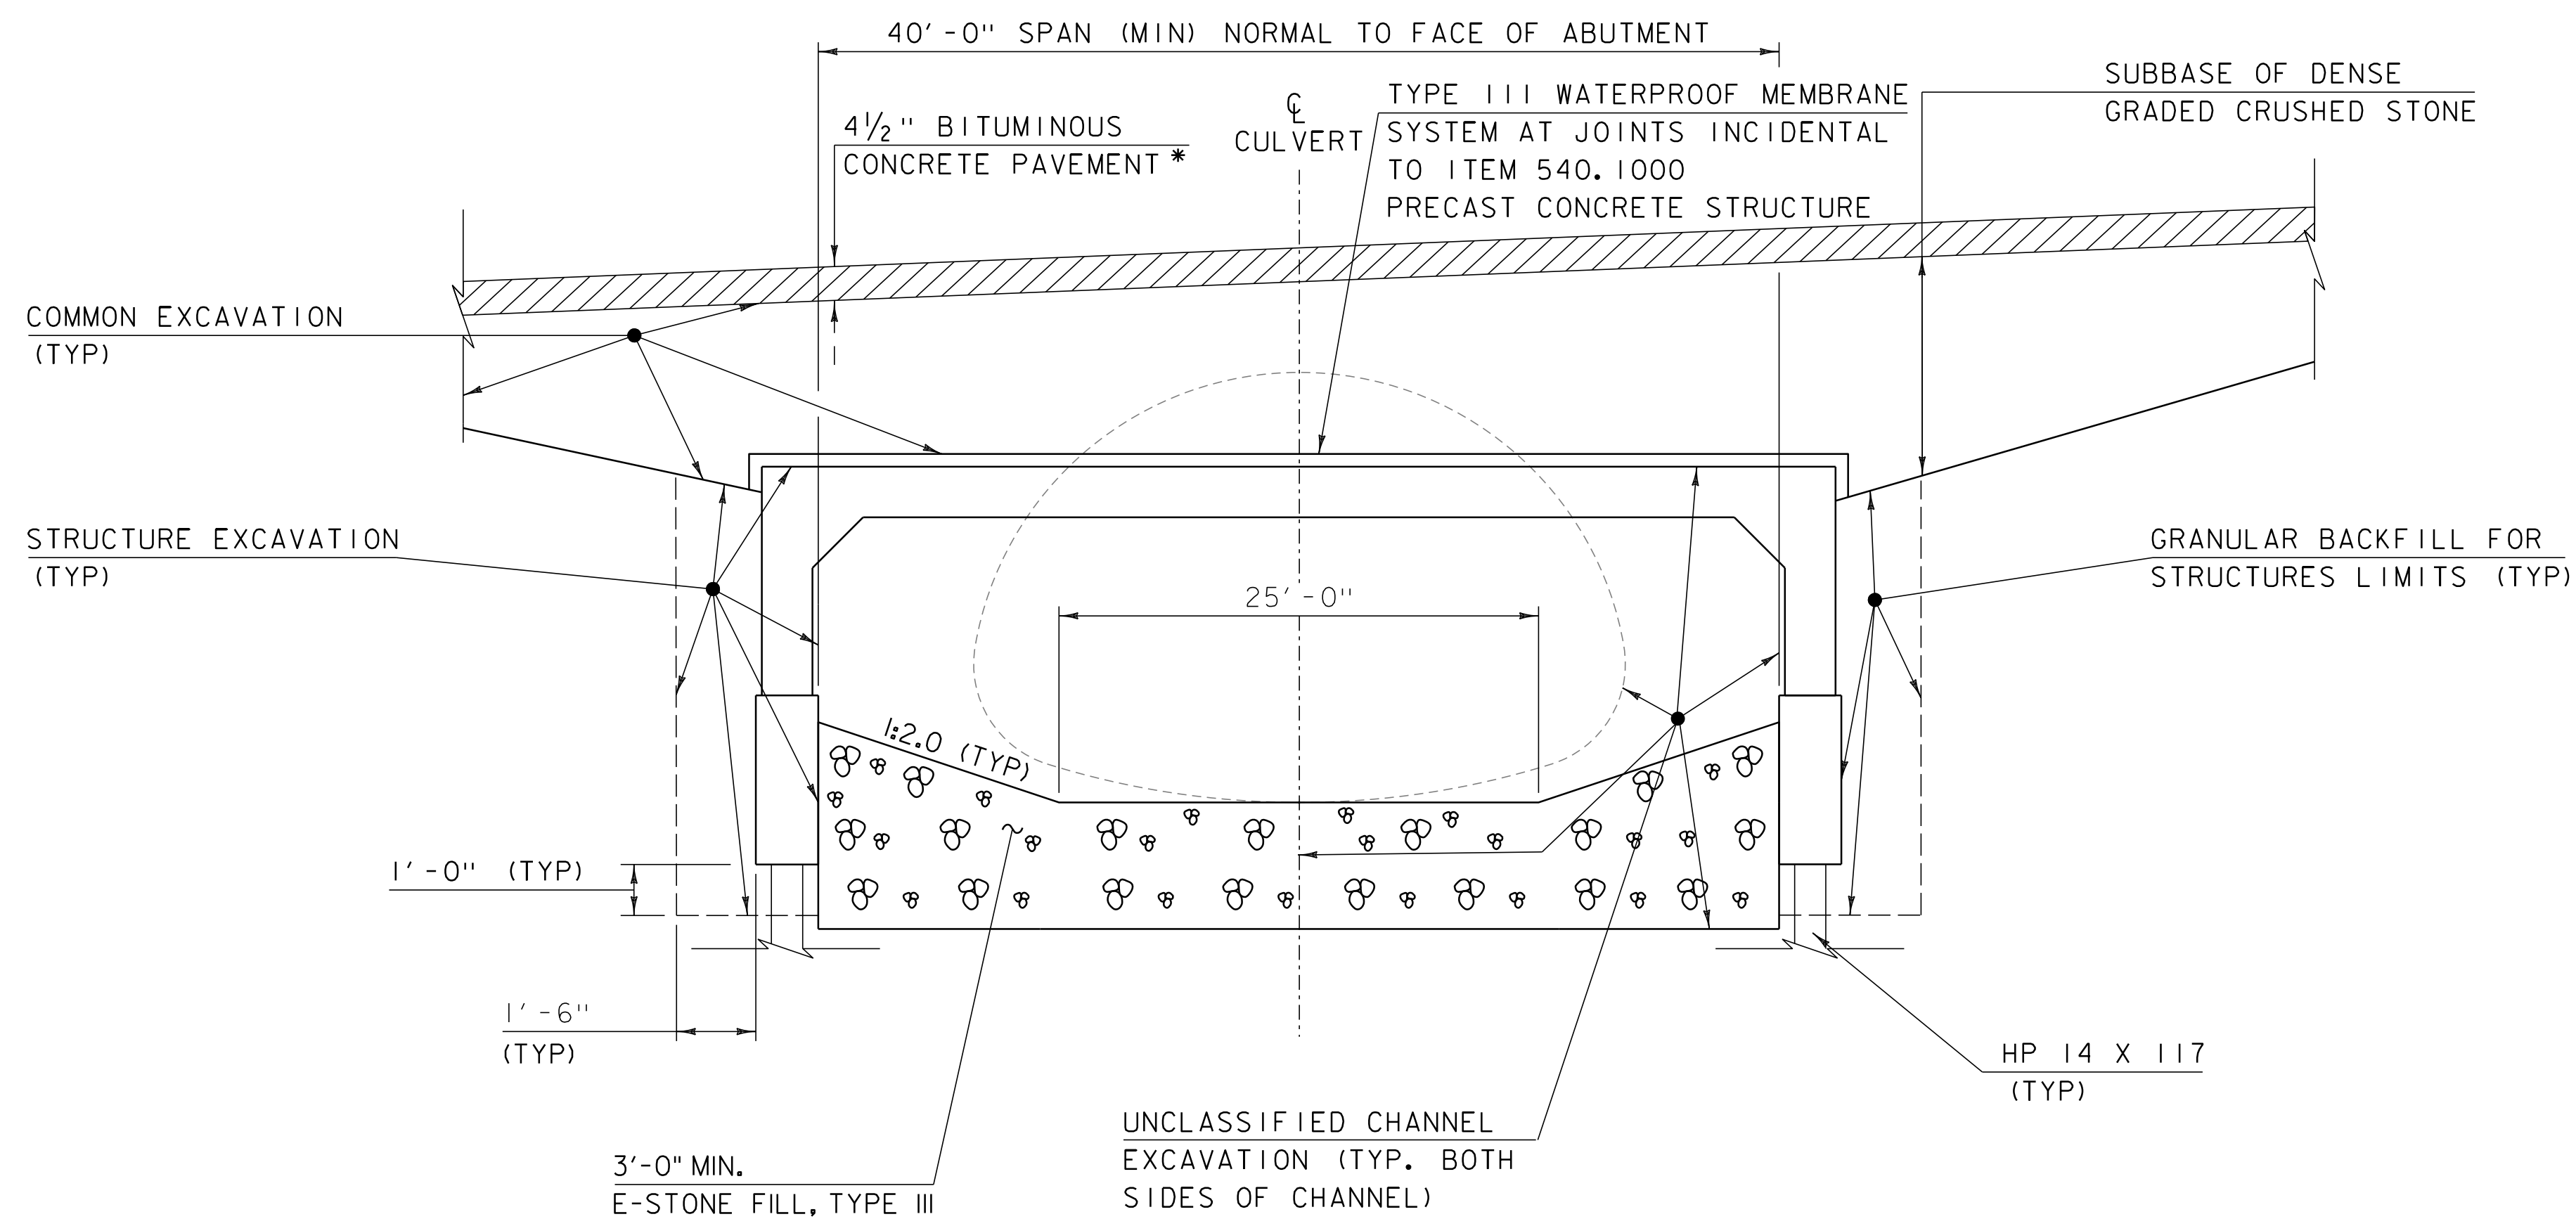

TYPICAL SECTION PRECAST RIGID FRAME
(NOT TO SCALE)

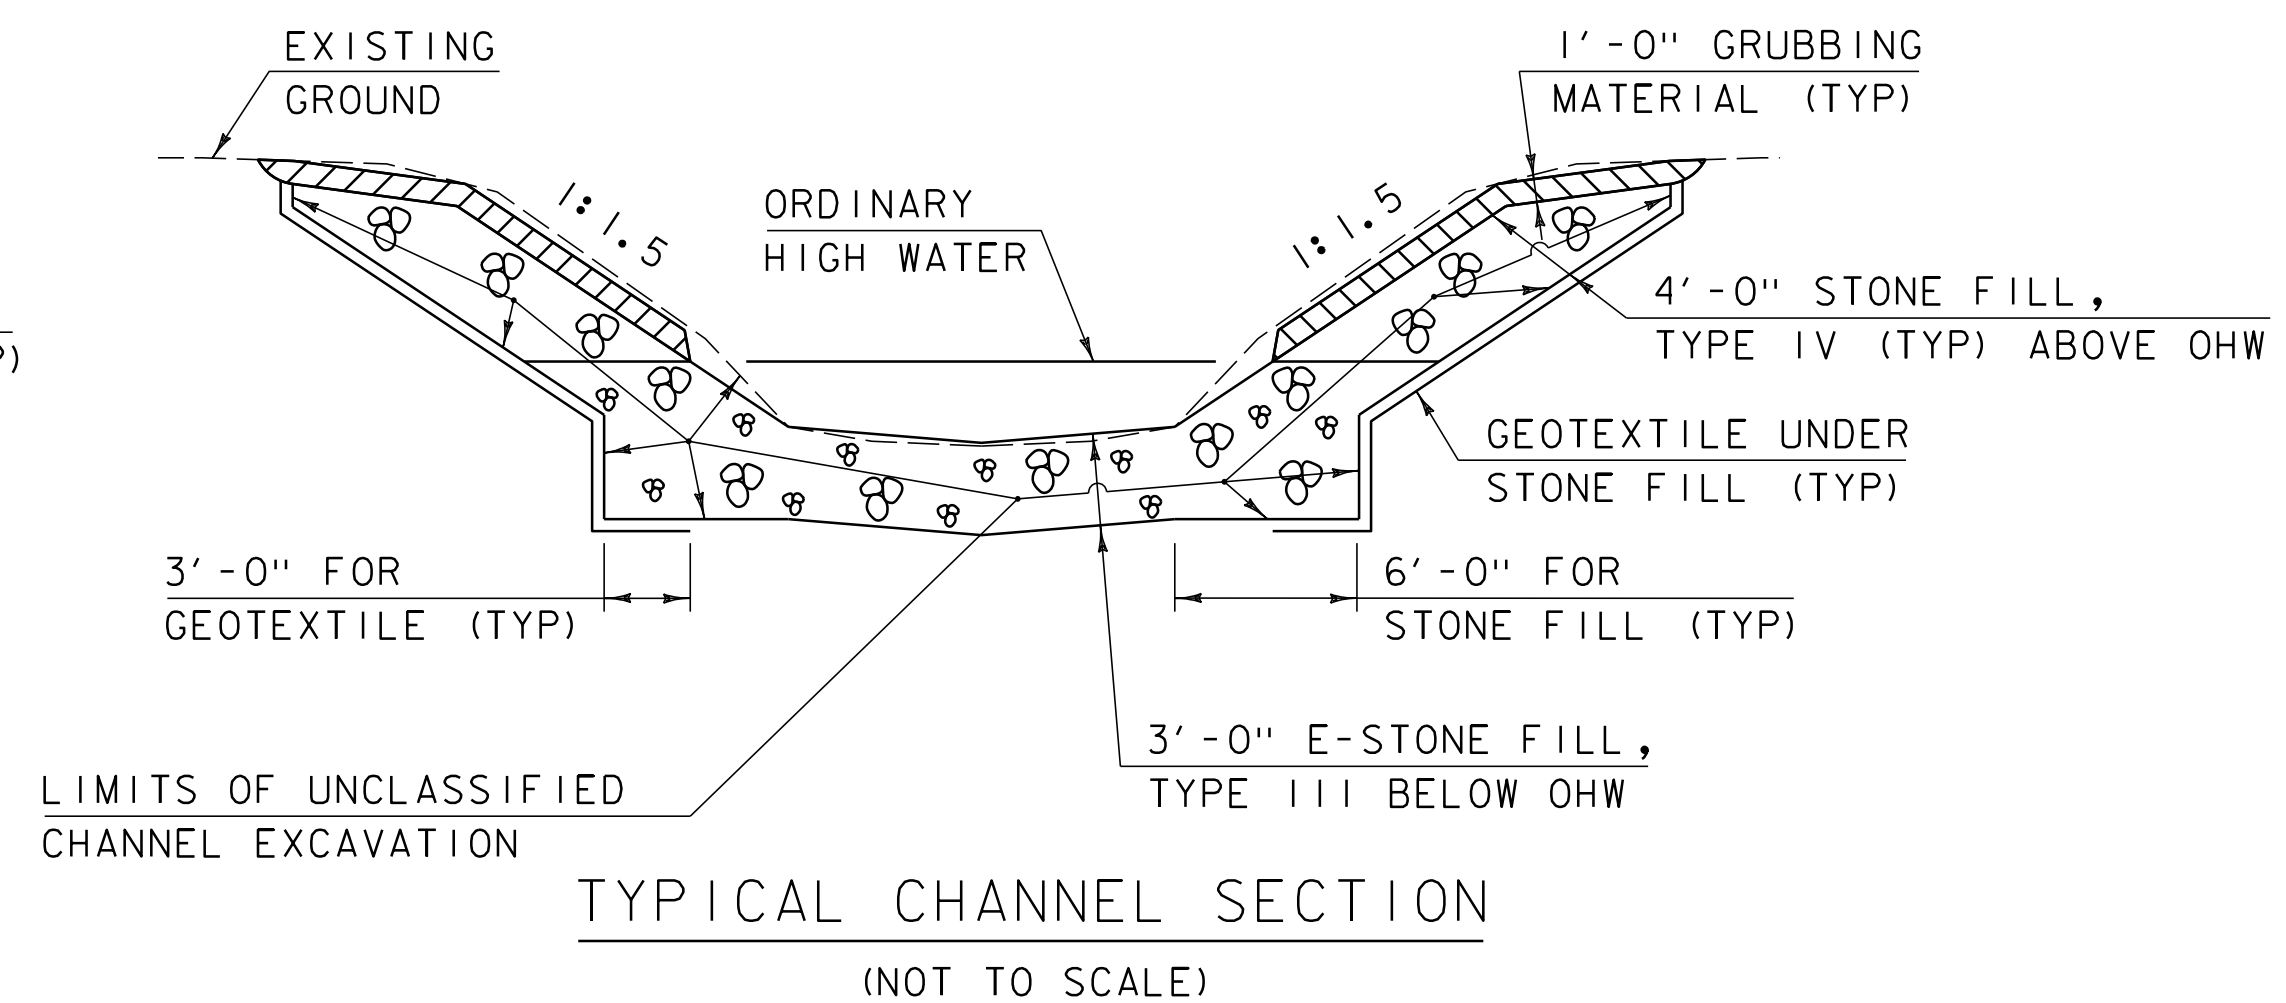

- WHENEVER CHANNEL SLOPE INTERSECTS ROADWAY SUBBASE, GRUBBING MATERIAL SHALL BEGIN AT THE BOTTOM OF SUBBASE.
- THE CONTRACTOR SHALL CREATE A LOW FLOW CHANNEL IN THE STREAM BED MATERIAL AS DIRECTED BY THE ENGINEER.

ADDENDUM	REVISION	DATE	DESCRIPTION	BY
	1	10/26/2026	UPDATED STANDARD REFERENCE	JMP

PROJECT NAME:	MT. HOLLY
PROJECT NUMBER:	ER P23-1(334)
FILE NAME:	s23b576+yp.dgn
PROJECT LEADER:	D. PETERSON
DESIGNED BY:	J. PAQUETTE
TYPICAL SECTIONS	1
PLOT DATE:	26-OCT-2026
DRAWN BY:	J. PAQUETTE
CHECKED BY:	D. PETERSON
SHEET	3 OF 37