Table of Contents _____ 1
Addendum 1 Letter _____ 2
Addendum 1 Plans _____ 3

State of Vermont
Contract Administration
Barre City Place
219 North Main Street, Suite 105
Barre VT 05641
http://vtrans.vermont.gov

*Agency of Transportation*
*Finance & Administration*
[phone] 802-622-1285
[ttd] 800-253-0191

November 2, 2026

C03291 – Rockingham REGM2336 & Rockingham REGM2337

ADDENDUM #1

Bidders:

Changes have been made to the documents located on the Bid Opportunity website as noted below:

REVISED: Plan Sheets 14 and 41.

ADDED: None.

DELETED: None.


VTrans Mission and Vision

Through excellent customer service, provide for the safe and efficient movement of people and goods.


A safe, reliable, and multimodal transportation system that grows the economy, is affordable to use and operate, and serves vulnerable populations.

1


PLEASE SEE TYPICAL SECTIONS SHEET FOR ADDITIONAL INFORMATION AND DETAILS

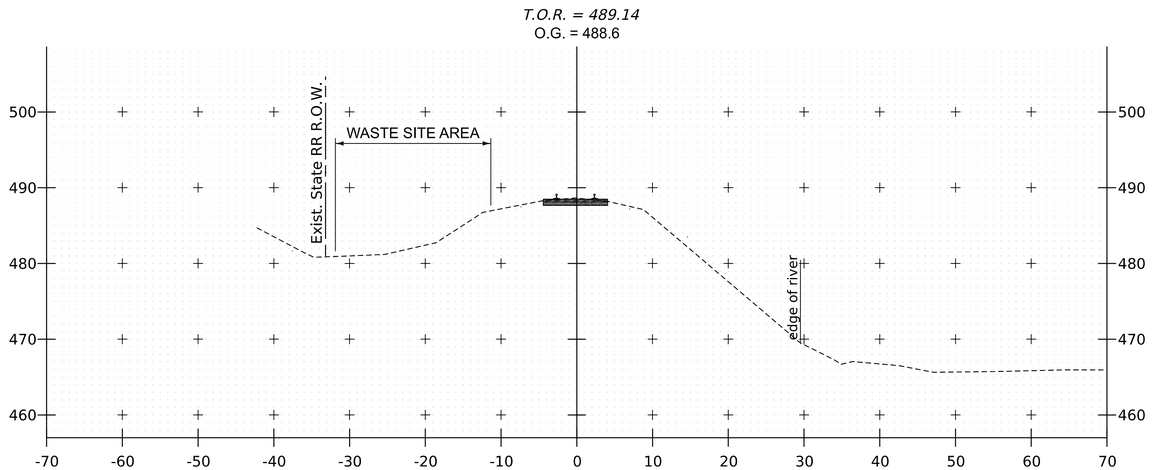



504+75

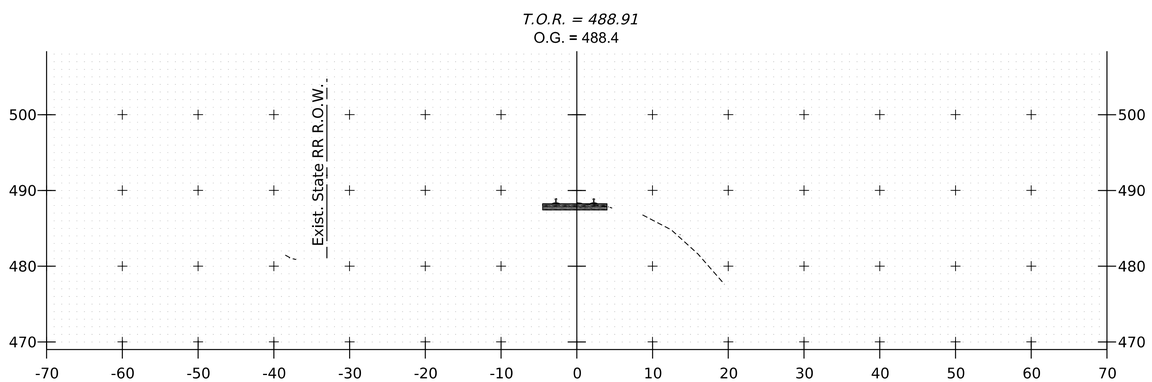


504+50

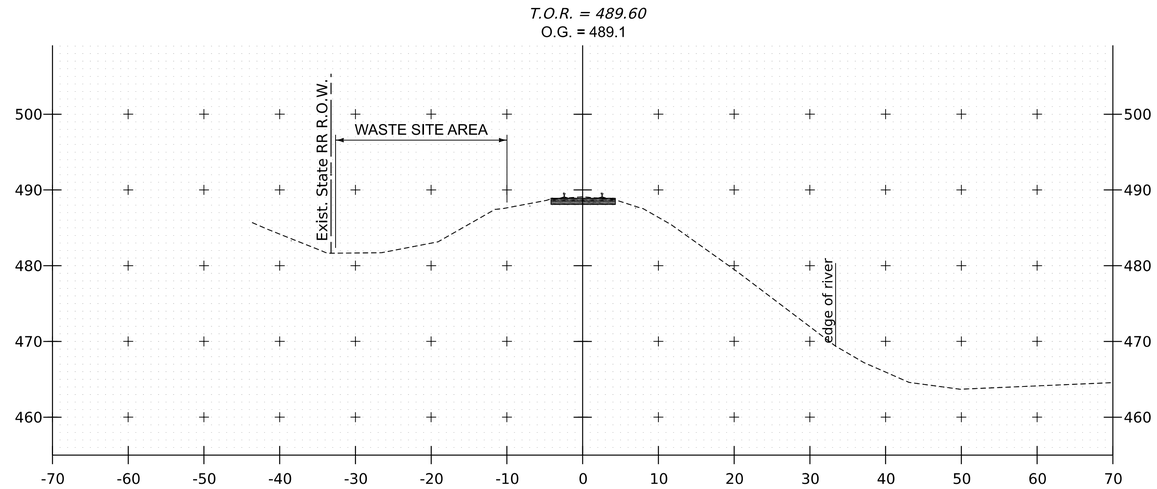


505+25

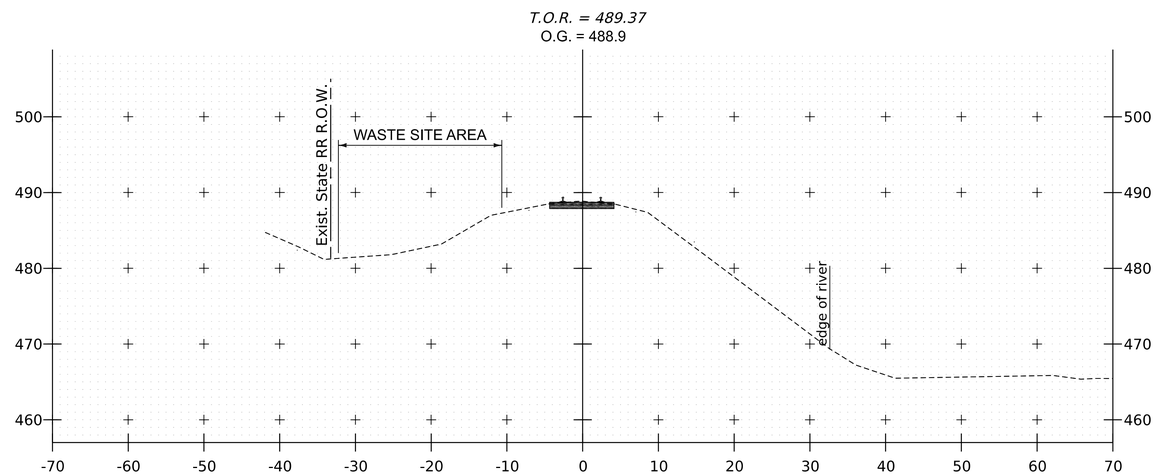


505+00

| ADDENDUM | REVISION | PLOT DATE | DESCRIPTION | BY |
|---|---|---|---|---|
| 1 | 1 | 10/29/2026 | ADD NOTE | DRB |

SCALE 1" = 10'-0"
10 0 10

Jacobs


PROJECT NAME: ROCKINGHAM
PROJECT NUMBER: REGM2336

FILE NAME: z23g747xs1.dgn
PROJECT LEADER: J. WILSON
DESIGNED BY: A. WALL
TRACK CROSS SECTIONS 1


PLOT DATE: 29-OCT-2026
DRAWN BY: S. GUNN
CHECKED BY: J. WILSON
SHEET 14 OF 55

1


PLEASE SEE TYPICAL SECTIONS SHEET FOR ADDITIONAL INFORMATION AND DETAILS

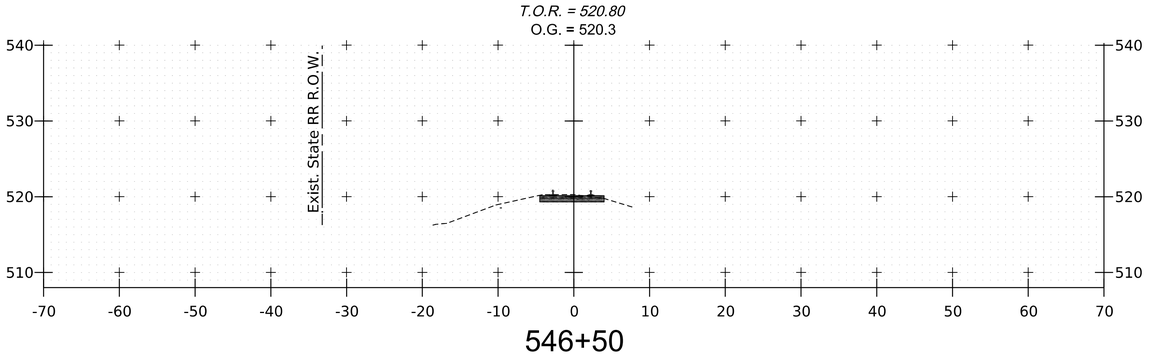



546+50

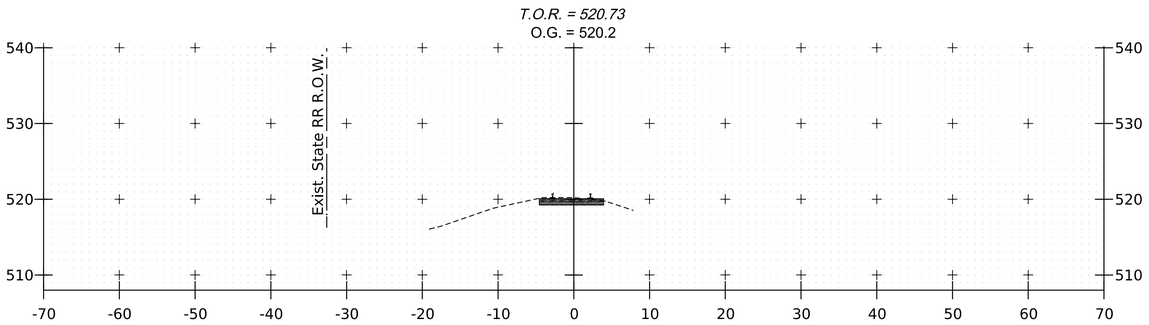



546+25

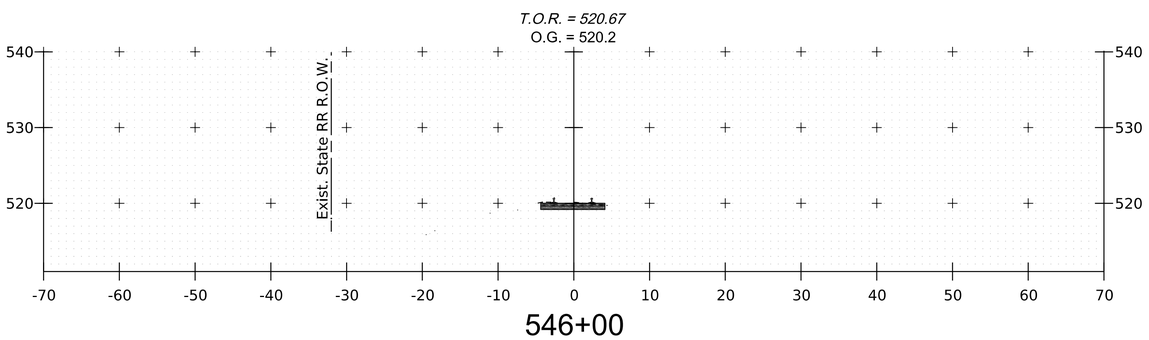


546+00

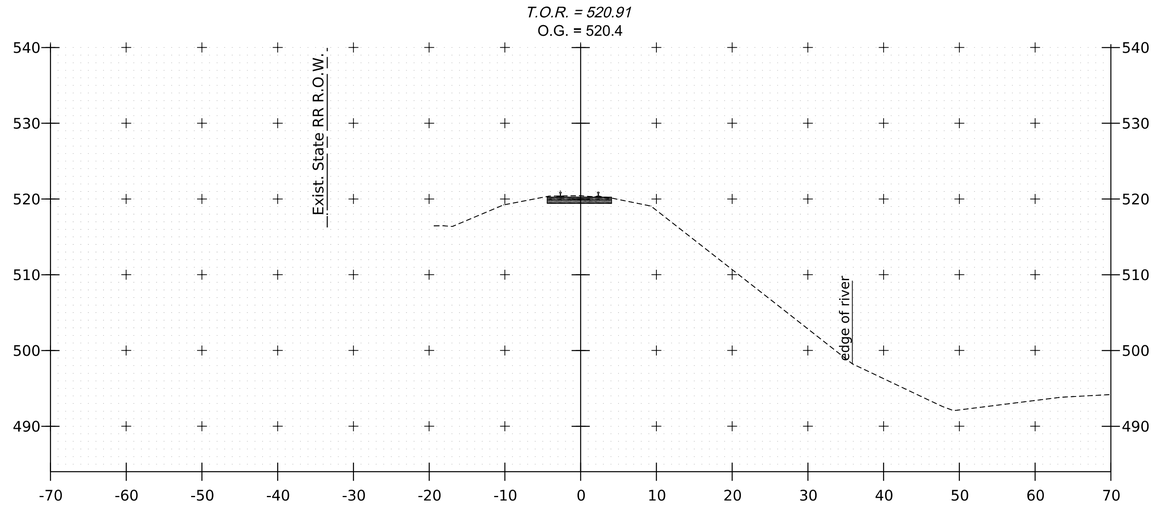


547+00

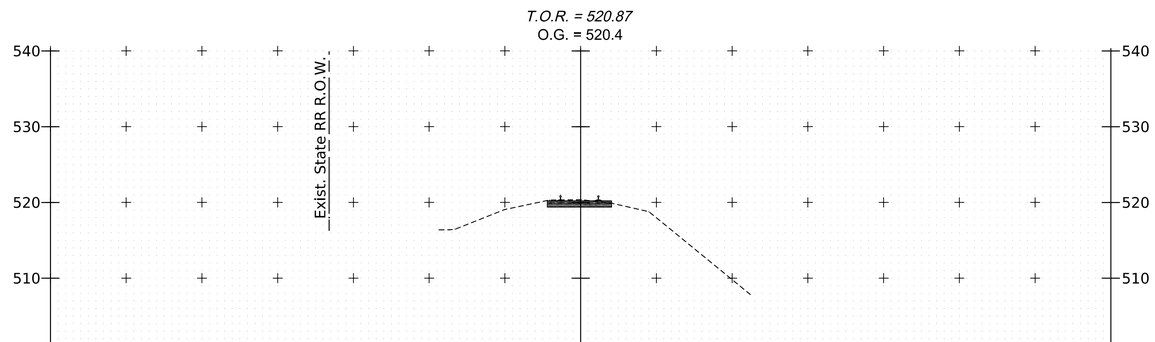


546+75

SCALE 1" = 10'-0"
10 0 10

| ADDENDUM | REVISION | PLOT DATE | DESCRIPTION | BY |
|---|---|---|---|---|
| 1 | 1 | 10/29/2026 | ADD NOTE | DRB |

Jacobs

PROJECT NAME: ROCKINGHAM
PROJECT NUMBER: REGM2337

FILE NAME: z23g748xs1.dgn
PROJECT LEADER: J. WILSON
DESIGNED BY: A. WALL
TRACK CROSS SECTIONS 1

PLOT DATE: 29-OCT-2026
DRAWN BY: S. GUNN
CHECKED BY: J. WILSON
SHEET 41 OF 55